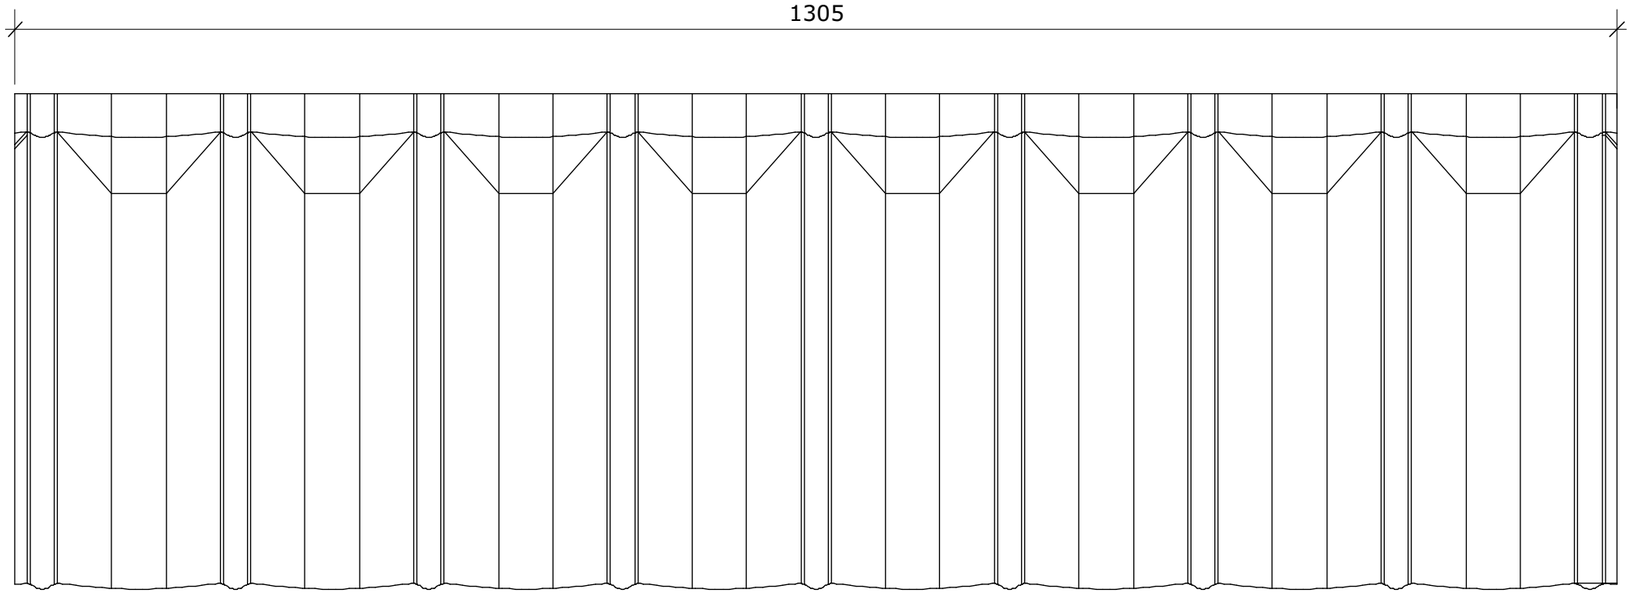

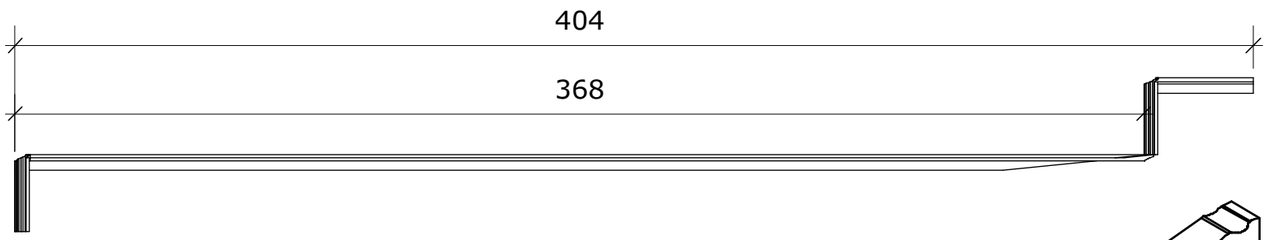

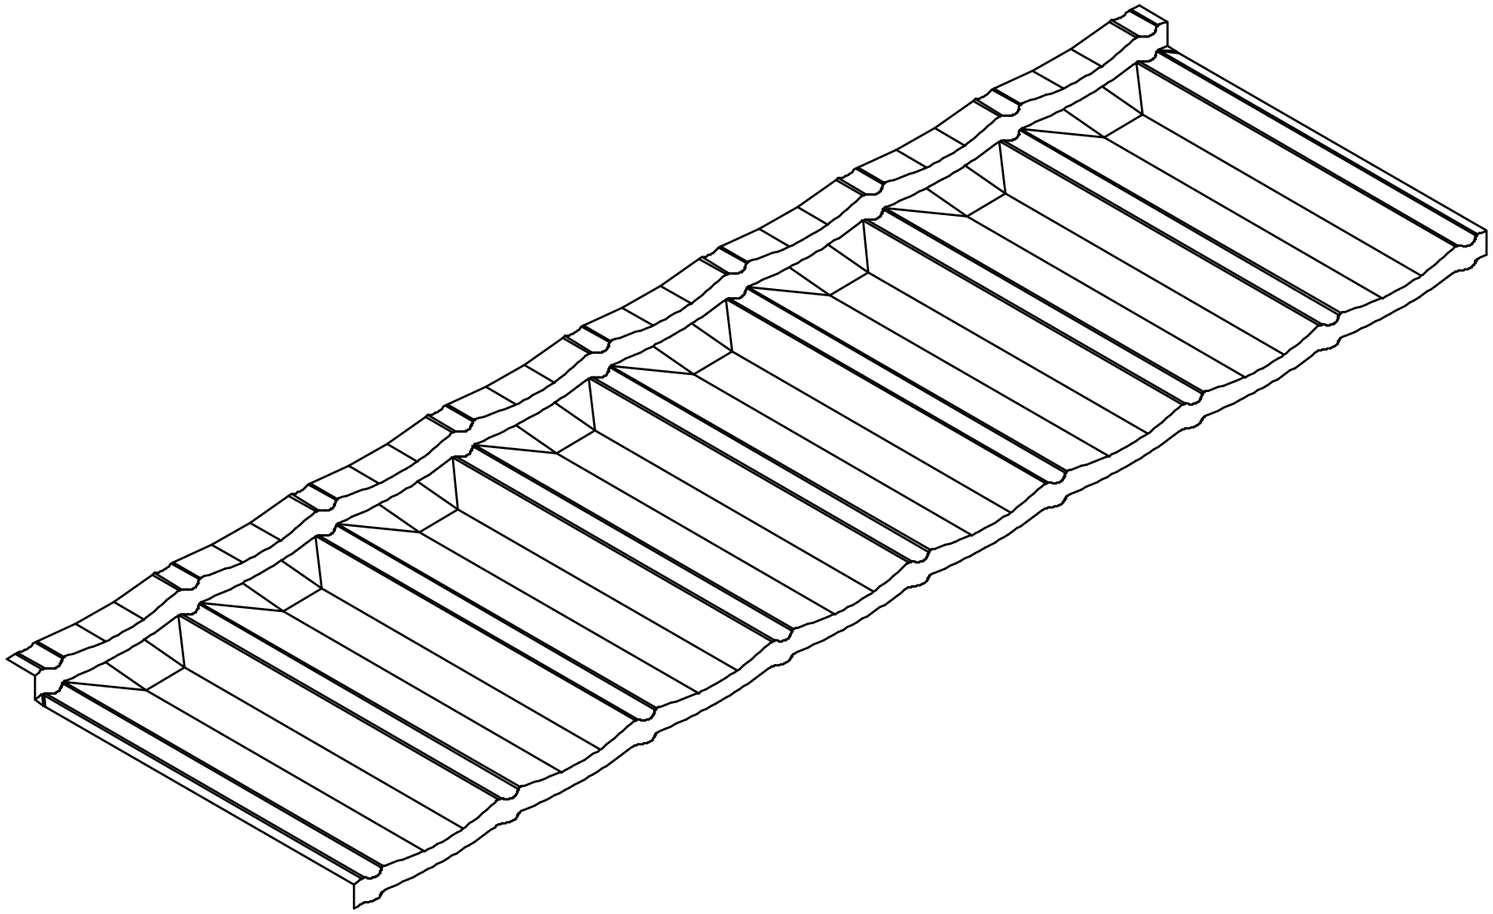

© BRITMET LIGHTWEIGHT ROOFING LTD All rights reserved.
This drawing is the property of BRITMET LIGHTWEIGHT ROOFING LTD and Copyright is reserved by them.

This drawing is issued on the condition that it is not reproduced without the written consent of BRITMET LIGHTWEIGHT ROOFING LTD. Action will be taken against unauthorised use.

Do not scale off this drawing. All dimensions are in Millimetres U.N.O and to be verified and confirmed on site prior to work commencing.

All levels shown are in metres. U.N.O This drawing is to be read in conjunction with all relevant Architects and Engineers Drawings and Specifications. Engineers generally refered, e.g. Structrual, Mechanical & Electrical.

Contractors shall provide their own setting out drawings for comment by BRITMET LIGHTWEIGHT ROOFING LTD.

All structural works are to be detailed or confirmed and approved by Structural Engineer, including all setting out requirements U.N.O.

Any discrepencies, errors or omissions to be reported to the BRITMET LIGHTWEIGHT ROOFING LTD for further instructions before commencement of works.

GENERAL NOTES

NO.	DATE	DESCRIPTION

REVISION HISTORY

ZONE	REV	DESCRIPTION	DATE
BLR	1	Add revision note here	??/??/19

Client

ADD HERE

BRITMET
LIGHTWEIGHT ROOFING

Consultant Details

Britmet Tileform LTD
Kingfisher House, Unit 17
Overthorpe Road, Banbury, OX16 4SX
TEL: (01295) 250 998
WEB: www.britmet.co.uk

Project Title

ADD HERE

Drawing Title

Britmet Ultratile
Tile

Drawing Status: Illustrative	Drawing Number: BLR-CAD-ULTRATILE-0005
Drawn By: AC	Revision: P01
Checked By: -	Consultant Project Number: BLR / Scale: NTS
Date of First Issue: 2019	Sheet No.: 1 of 1
CAD File Name:	