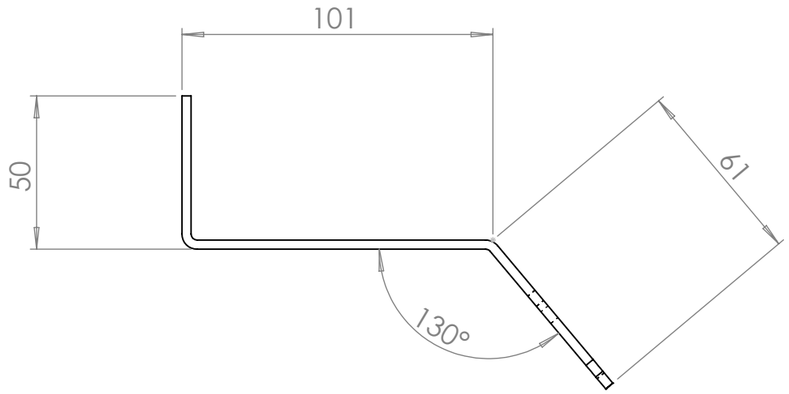

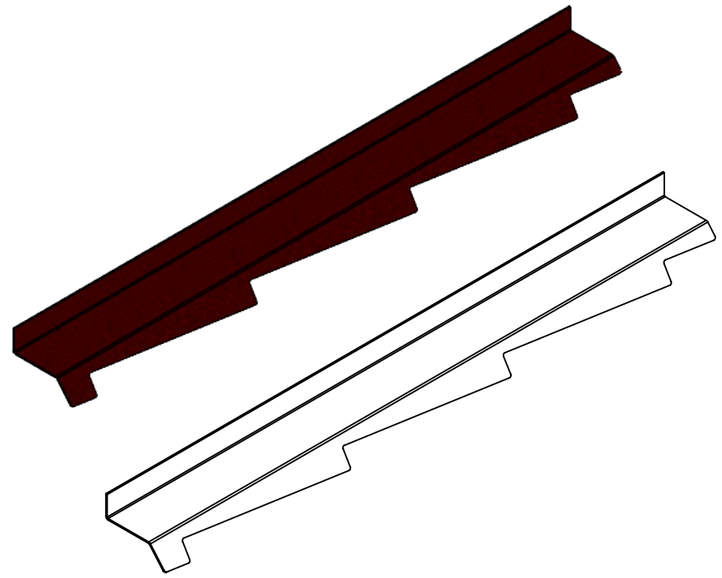

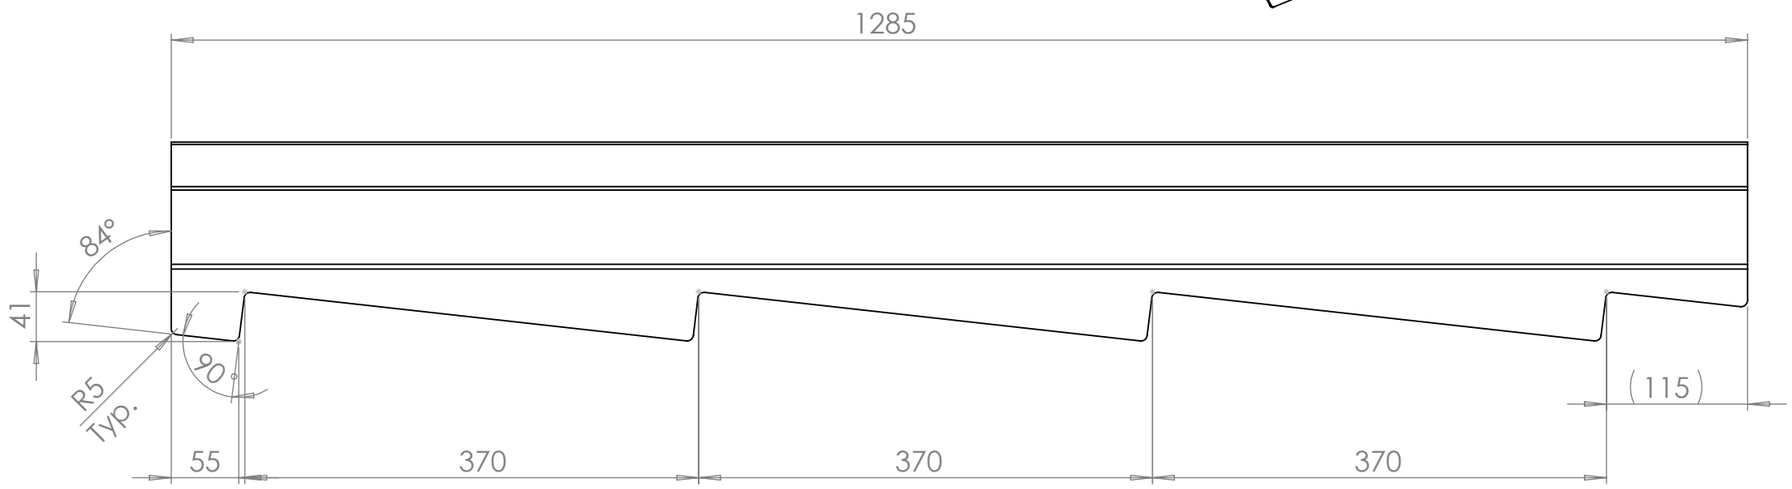

For SRHG- Right hand version mirror saw tooth cut form :

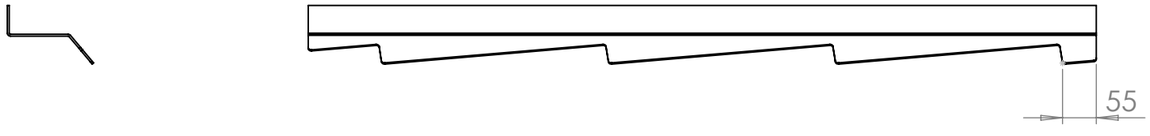

BRITMET
LIGHTWEIGHT ROOFING

Britmet Tileform Ltd
Kingfisher House, Unit 17
Overthorpe Road, Banbury, OX16 4SX

	NAME	DATE	MATERIAL:
DRAWN			0.45 AZ150-Granular finish
CHK'D			

DO NOT SCALE DRAWING | REVISION

TITLE: LH Side wall

DWG NO. SLHG

A3

SCALE:DNS | SHEET 1 OF 1